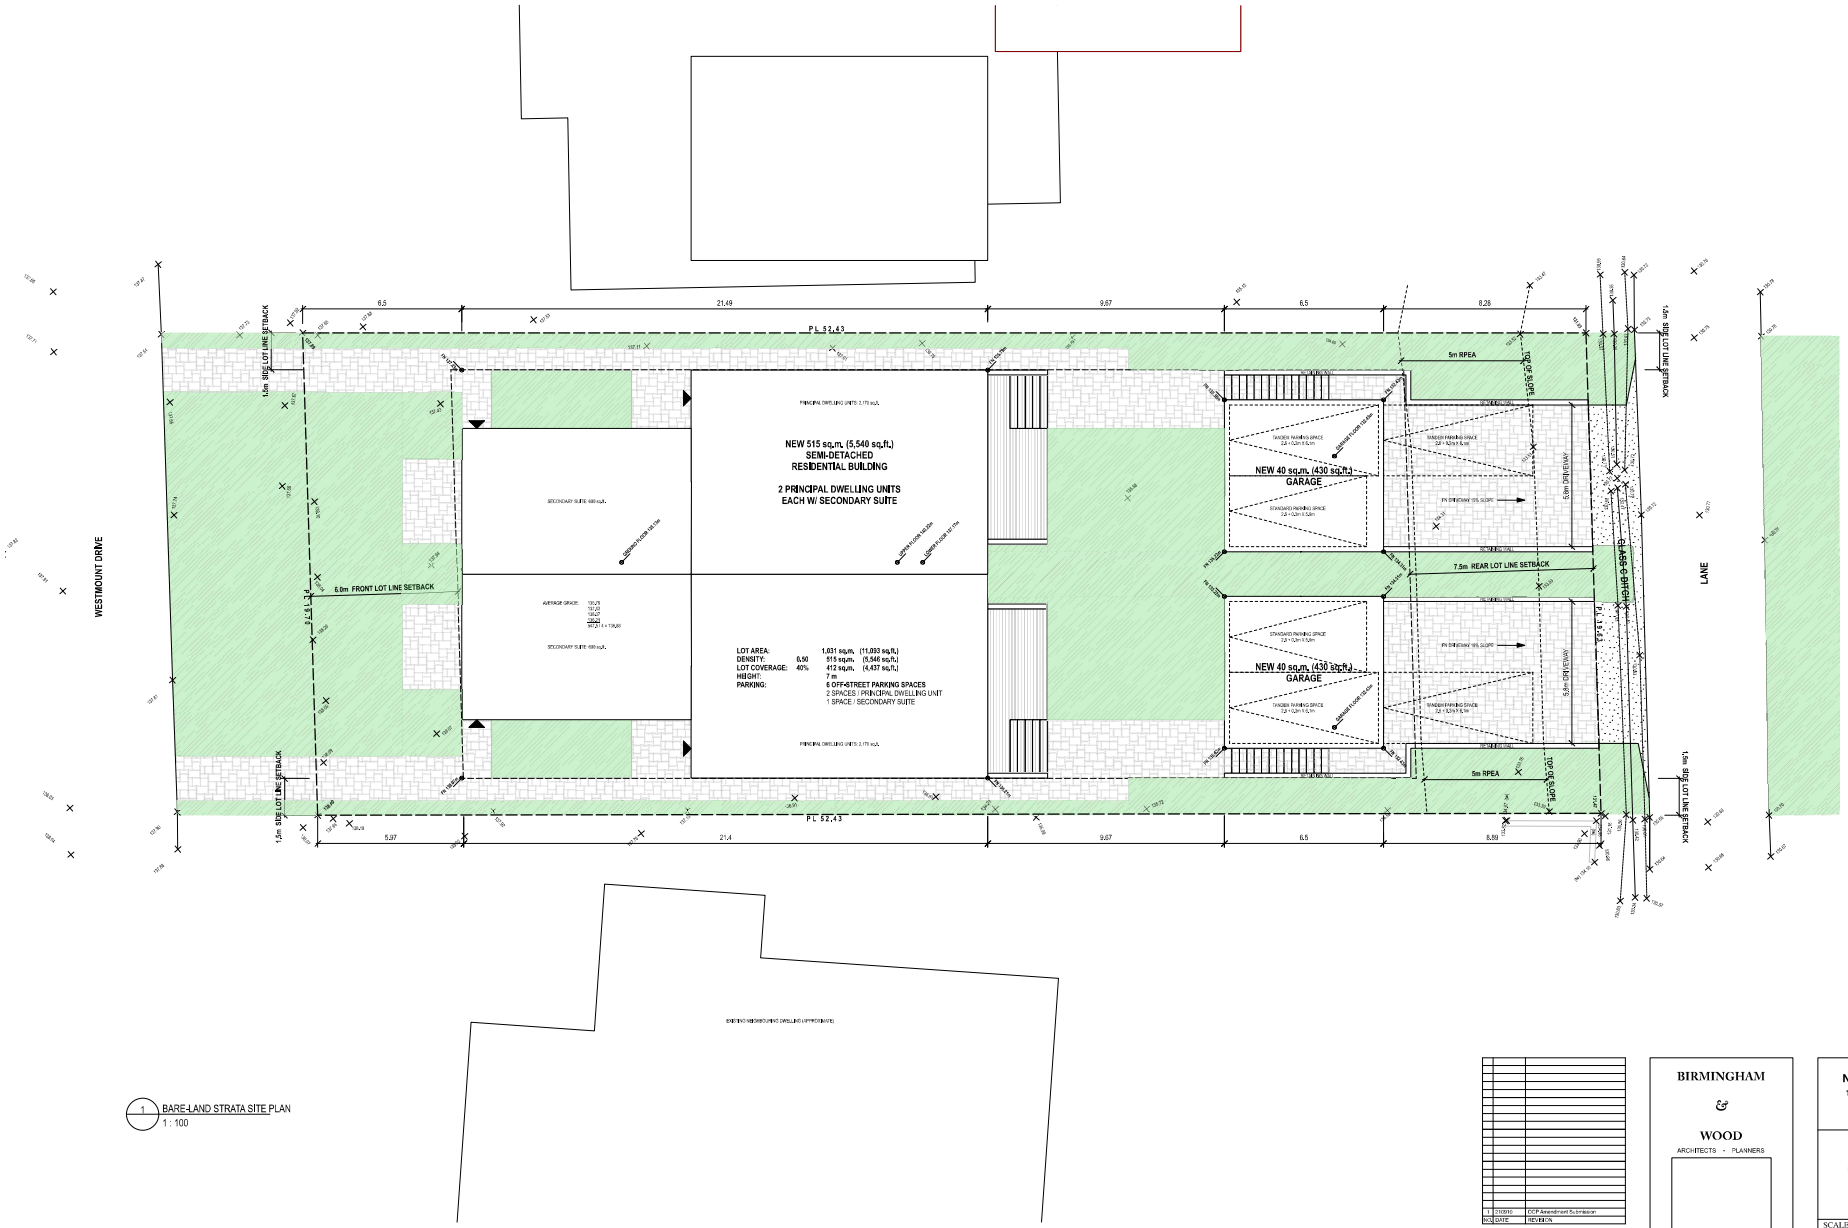

1 BARE-LAND STRATA SITE PLAN
1 : 100

1	11/20/20	OCP Amendment Submission
NO.	DATE	REVISION

COPYRIGHT RESERVED:
All drawings and related documents are the copyright property of the Architect and must be returned upon request. Reproduction of the contract documentsin whole or part is forbidden without the Architect's written permission.

BIRMINGHAM
&
WOOD
ARCHITECTS • PLANNERS
231 Carroll Street
Vancouver, B.C. V6B 2J2
Ph: 604-687-2296 Fax: 604-687-2339

PROJECT
New Construction
1022 Westmount Drive
Port Moody, BC

DRAWING TITLE
BARE LAND STRATA
SITE PLAN

SCALE	DATE	SHEET NO.
1:100	Nov. 28, 2020	A1.1
DRAWN	CHECKED	
DH	JB	