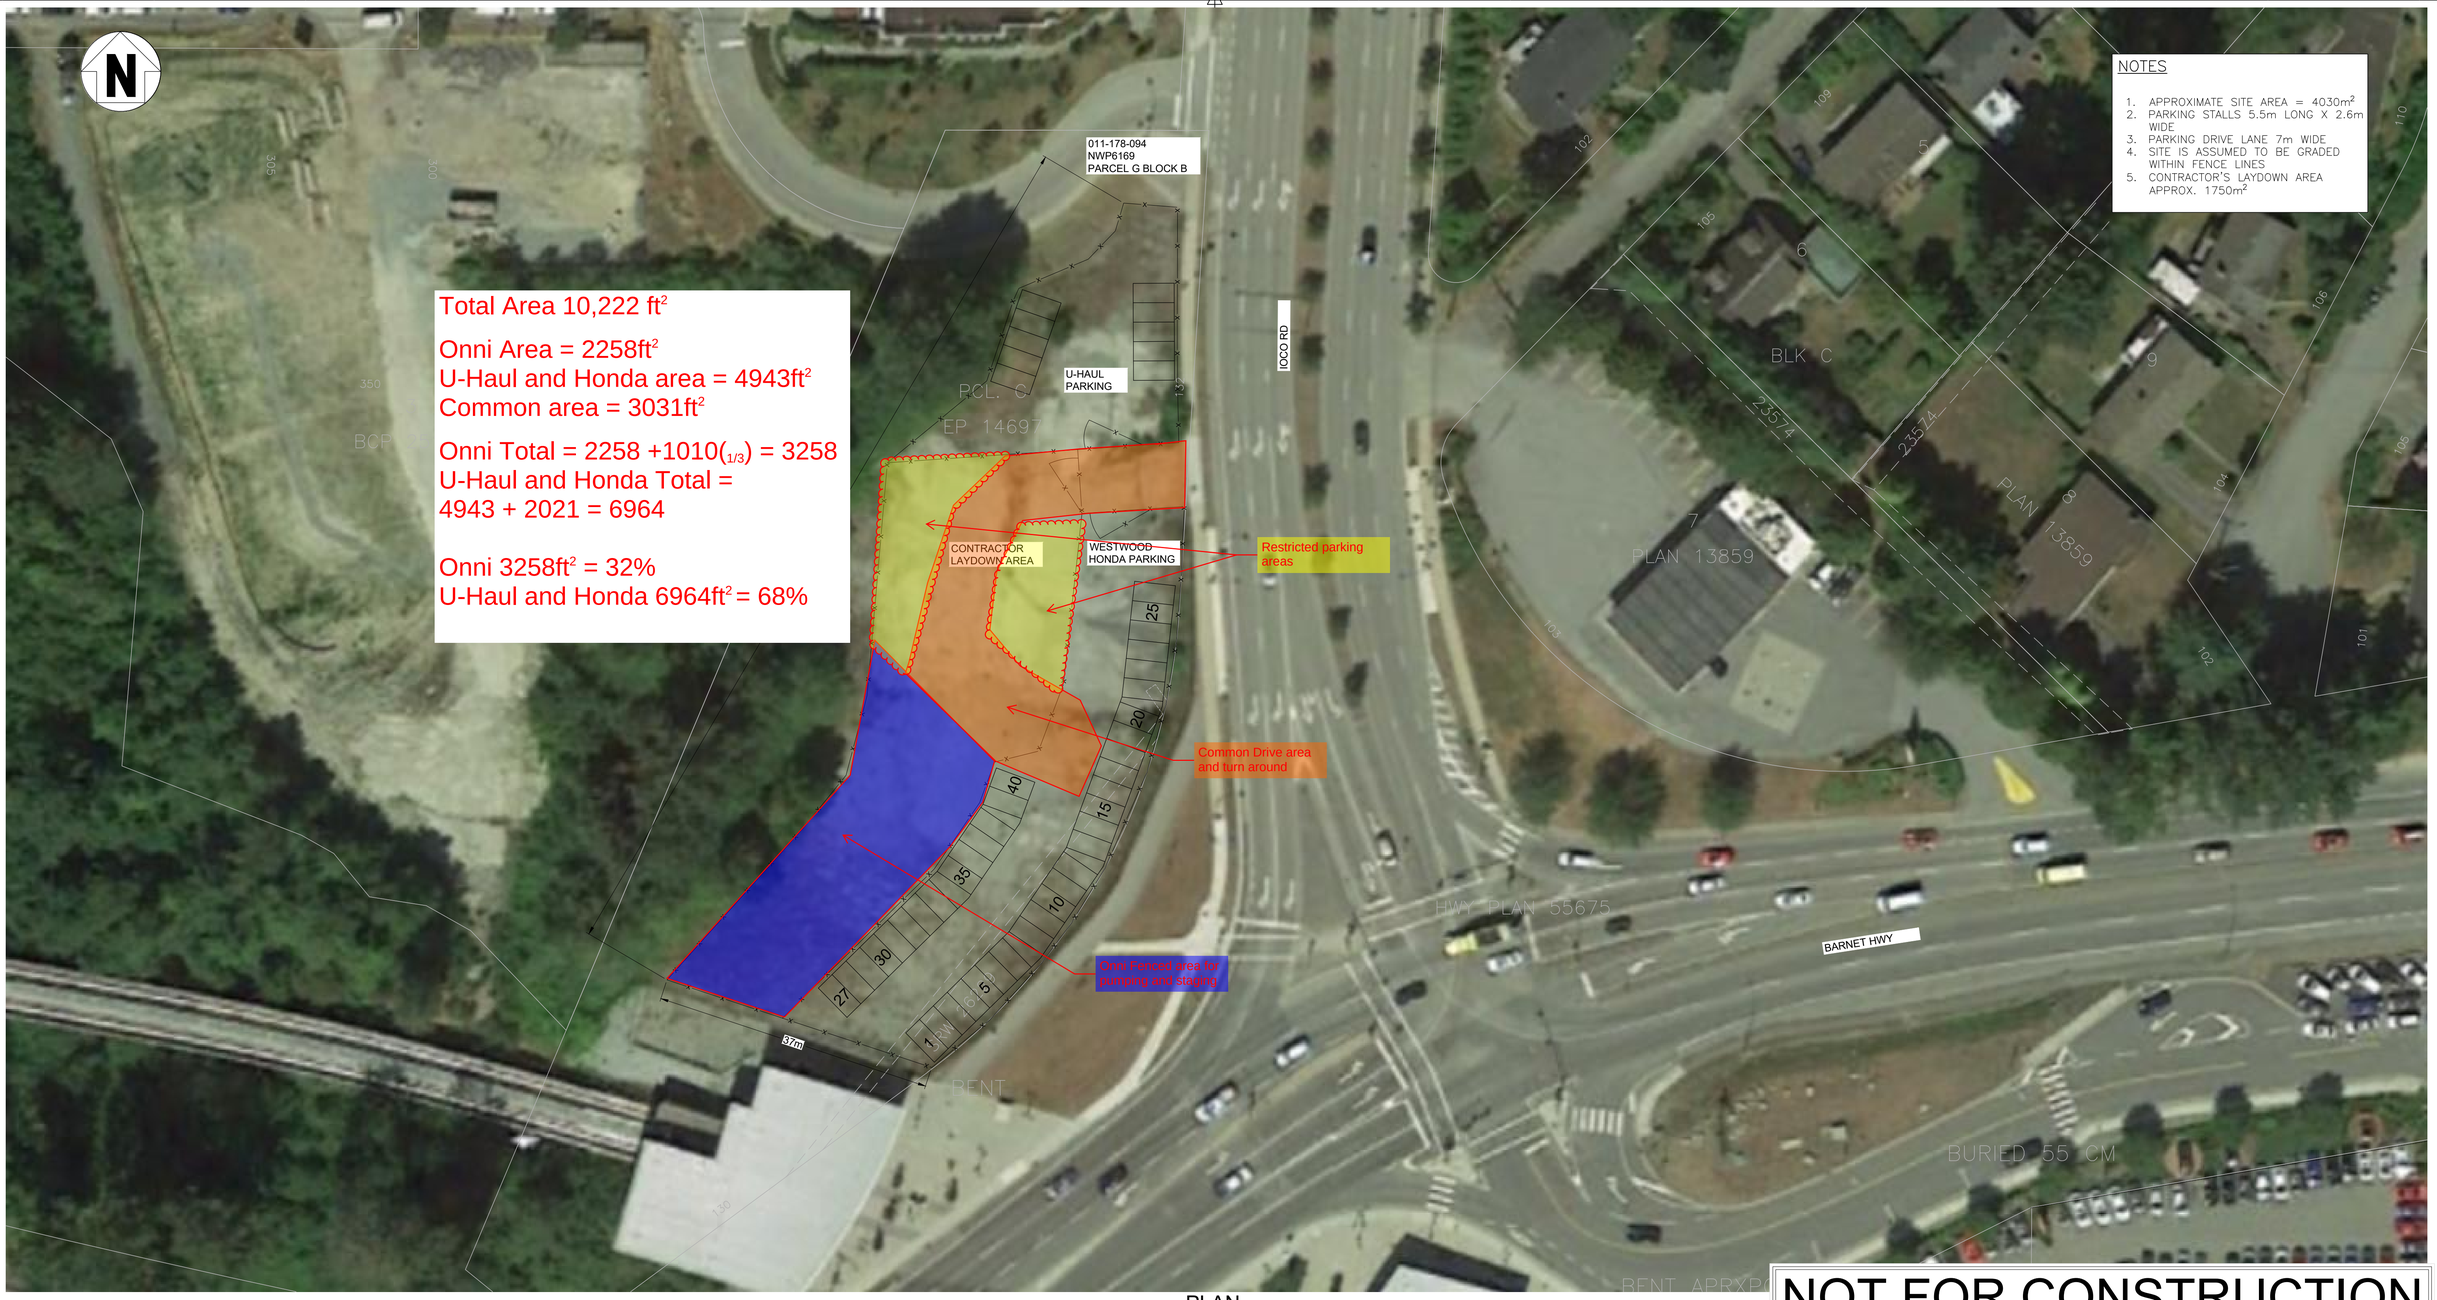

PLAN

SCALE: 1:250

NOT FOR CONSTRUCTION

REF.	DRAWING NUMBER	DRAWING TITLE
-		
-		
-		
-		
-		
-		
A		

REFERENCE DRAWINGS

This document is issued for the party which commissioned it and for specific purposes connected with the captioned project only. It should not be relied upon by any other party or used for any other purpose. We accept no responsibility for the consequences of this document being relied upon by any other party, or being used for any other purpose, or containing any error or omission which is due to an error or omission in data supplied to us by other parties. This document contains confidential information and proprietary intellectual property. It should not be shown to other parties without consent from us and from the party which commissioned it. Copyright © 2017 Hatch Ltd. All Rights Reserved.

ENGINEER STAMP:

No.	DESCRIPTION	DWN	CHK	APP	YY/MM/DD
-					
-					
-					
-					
-					
-					
-					
-					
-					
A	ISSUED FOR INFORMATION	SV	SV	BC	18/10/03

REVISIONS

BAR SCALE: 0 1:250 10

DWG SCALE (ANSI D 22" x 34"): AS NOTED

HATCH

DESIGNED BY:	S. VESELY	2018/08/27	ENG. CHECK:	B. CHOI	2018/10/03
DRAWN BY:	S. VESELY	2018/10/03	APPROVED BY:	B. CHOI	2018/10/03

STATUS: ISSUED FOR INFORMATION

CLIENT REFERENCE DRAWING No. -

CLIENT: TRANSLINK

SKYTRAIN
VEHICLE STORAGE FACILITY
OMC 3A EXPANSION
APPIA SITE

PROJECT/DWG No: H357355-10310-STOMC3-HH-4R-5001

REV No. A

FILE NAME: C:\pwworking\hi\vese92980\d0358930\H357355-10310-STOMC3-HH-4R-5001.dwg

USER NAME: Vesely, Stephanie

PLOT DATE: 2018/10/04