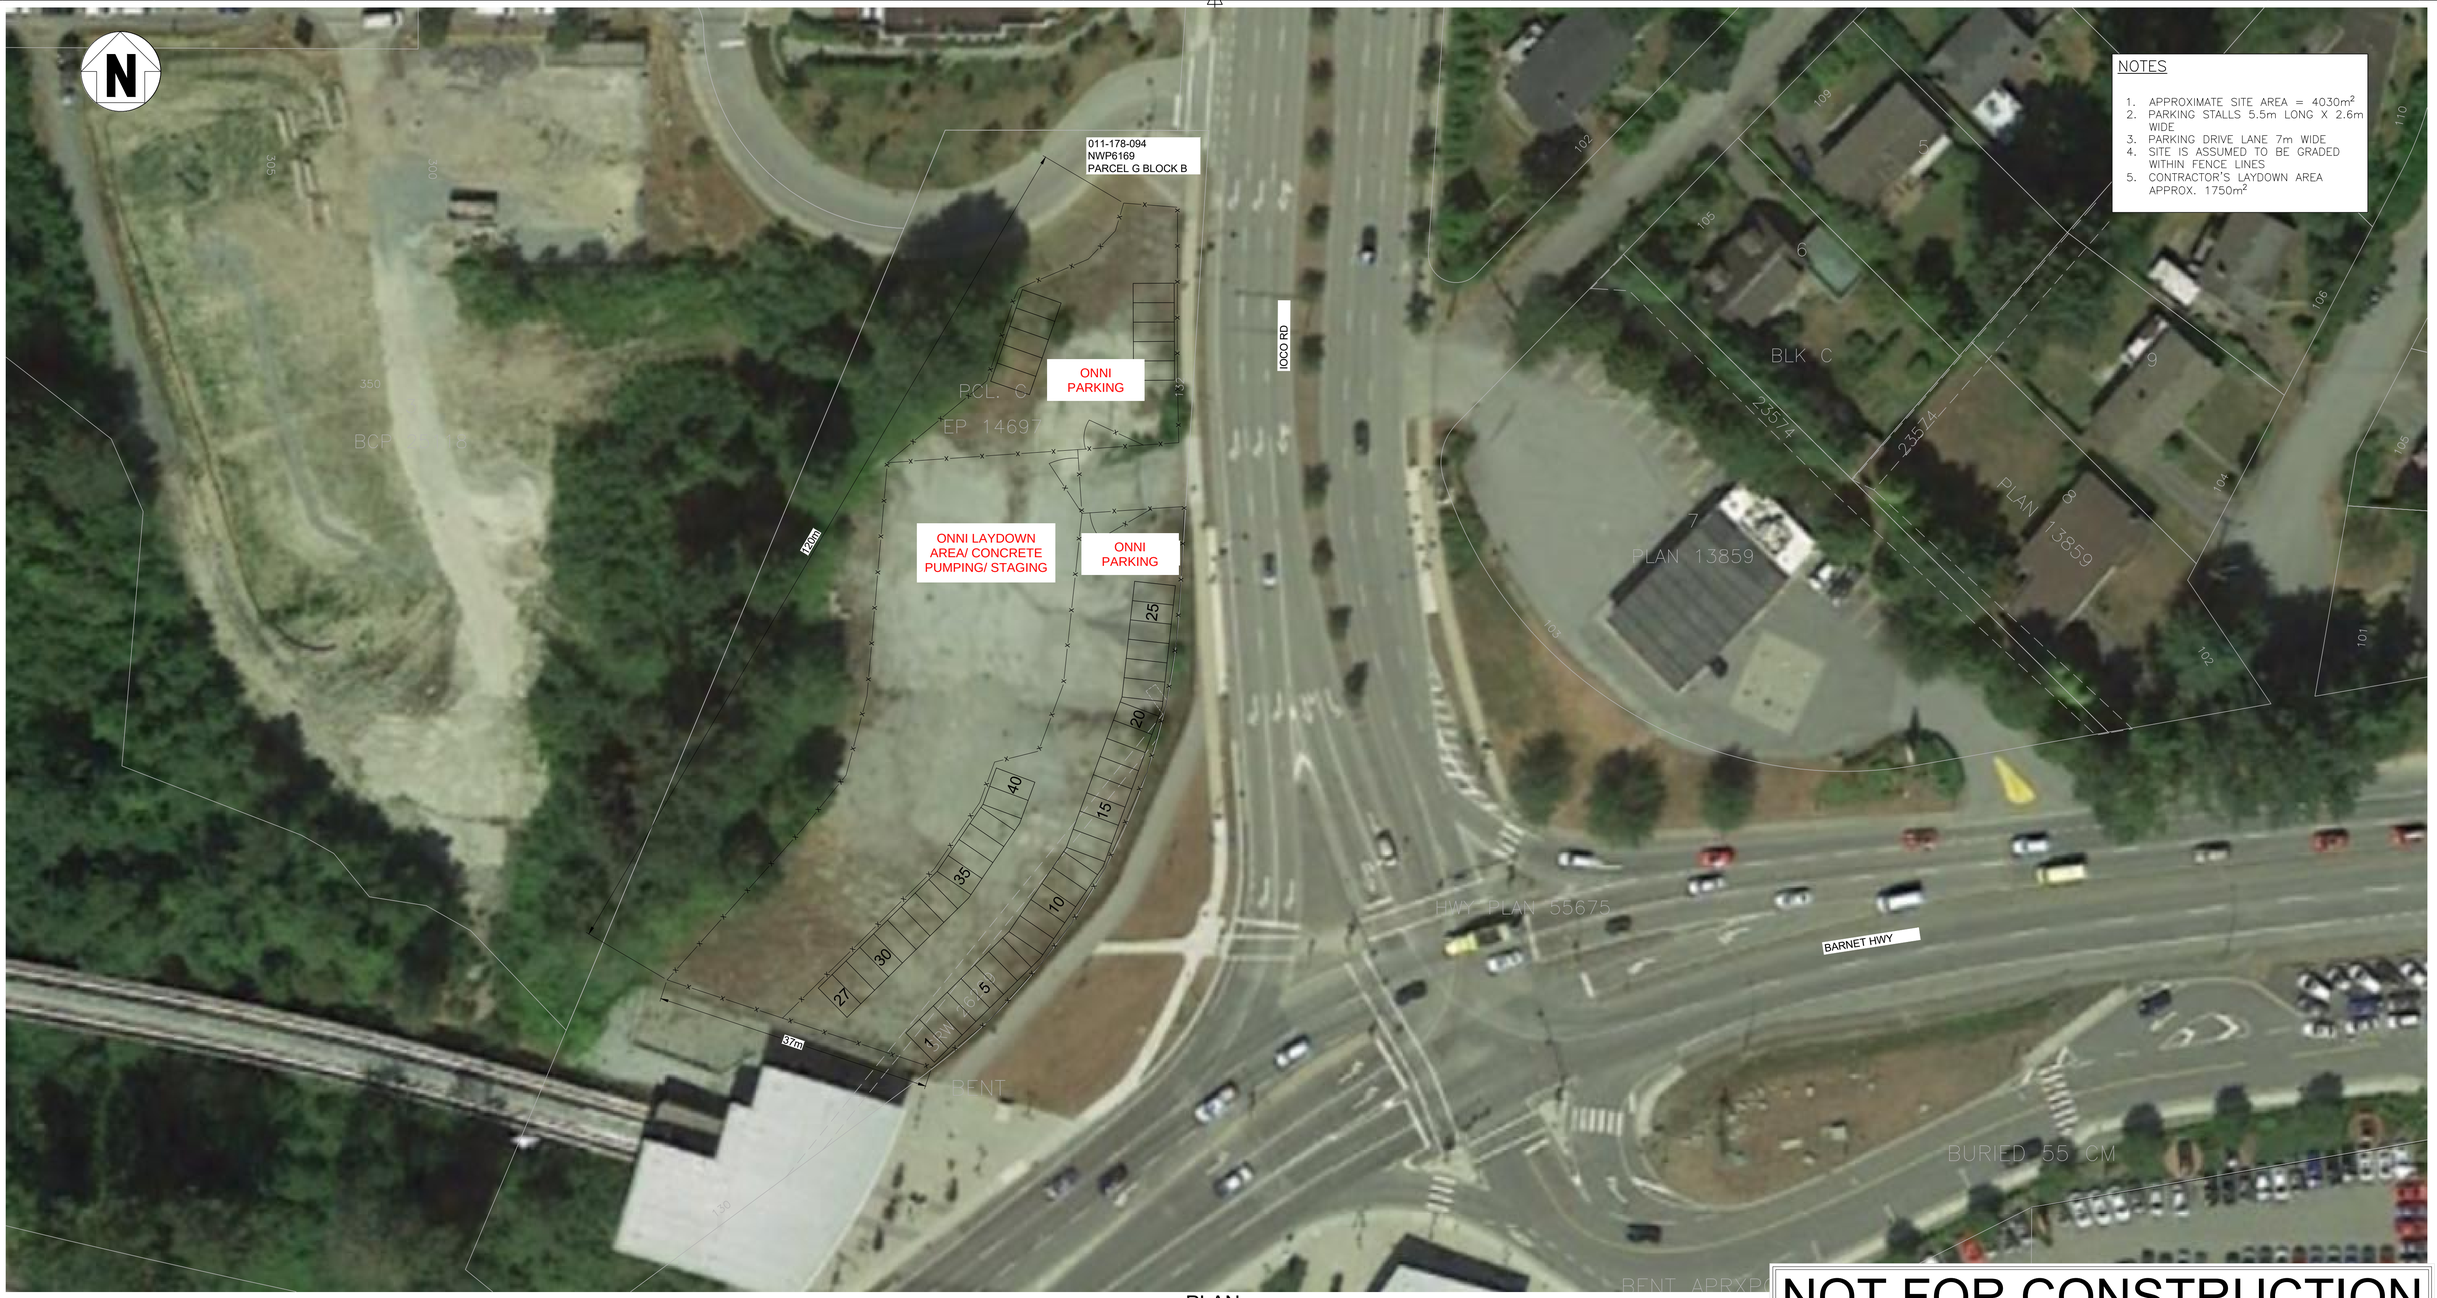

PLAN
SCALE: 1:250

NOTES

1. APPROXIMATE SITE AREA = 4030m²
2. PARKING STALLS 5.5m LONG X 2.6m WIDE
3. PARKING DRIVE LANE 7m WIDE
4. SITE IS ASSUMED TO BE GRADED WITHIN FENCE LINES
5. CONTRACTOR'S LAYDOWN AREA APPROX. 1750m²

NOT FOR CONSTRUCTION

No.	DESCRIPTION	DWN	CHK	APP	YY/MM/DD
A	ISSUED FOR INFORMATION	SV	SV	BC	18/10/03
-					

REVISIONS

REF.	DRAWING NUMBER	DRAWING TITLE
A		
-		

REFERENCE DRAWINGS

This document is issued for the party which commissioned it and for specific purposes connected with the captioned project only. It should not be relied upon by any other party or used for any other purpose. We accept no responsibility for the consequences of this document being relied upon by any other party, or being used for any other purpose, or containing any error or omission which is due to an error or omission in data supplied to us by other parties. This document contains confidential information and proprietary intellectual property. It should not be shown to other parties without consent from us and from the party which commissioned it. Copyright © 2017 Hatch Ltd. All Rights Reserved.

ENGINEER STAMP:

BAR SCALE: 0 1:250 10

DWG SCALE (ANSI D 22" x 34"): AS NOTED

HATCH

CLIENT: TRANSLINK

DESIGNED BY:	S. VESELY	2018/08/27	ENG. CHECK:	B. CHOI	2018/10/03
DRAWN BY:	S. VESELY	2018/10/03	APPROVED BY:	B. CHOI	2018/10/03

STATUS: ISSUED FOR INFORMATION

SKYTRAIN
VEHICLE STORAGE FACILITY
OMC 3A EXPANSION
APPIA SITE

CLIENT REFERENCE DRAWING No. -

PROJECT/DWG No: H357355-10310-STOMC3-HH-4R-5001

REV No. A

PLOT DATE: 2018/10/04
FILE NAME: C:\pwworking\hilvese92980\d0358930\H357355-10310-STOMC3-HH-4R-5001.dwg
USER NAME: Vesely, Stephanie