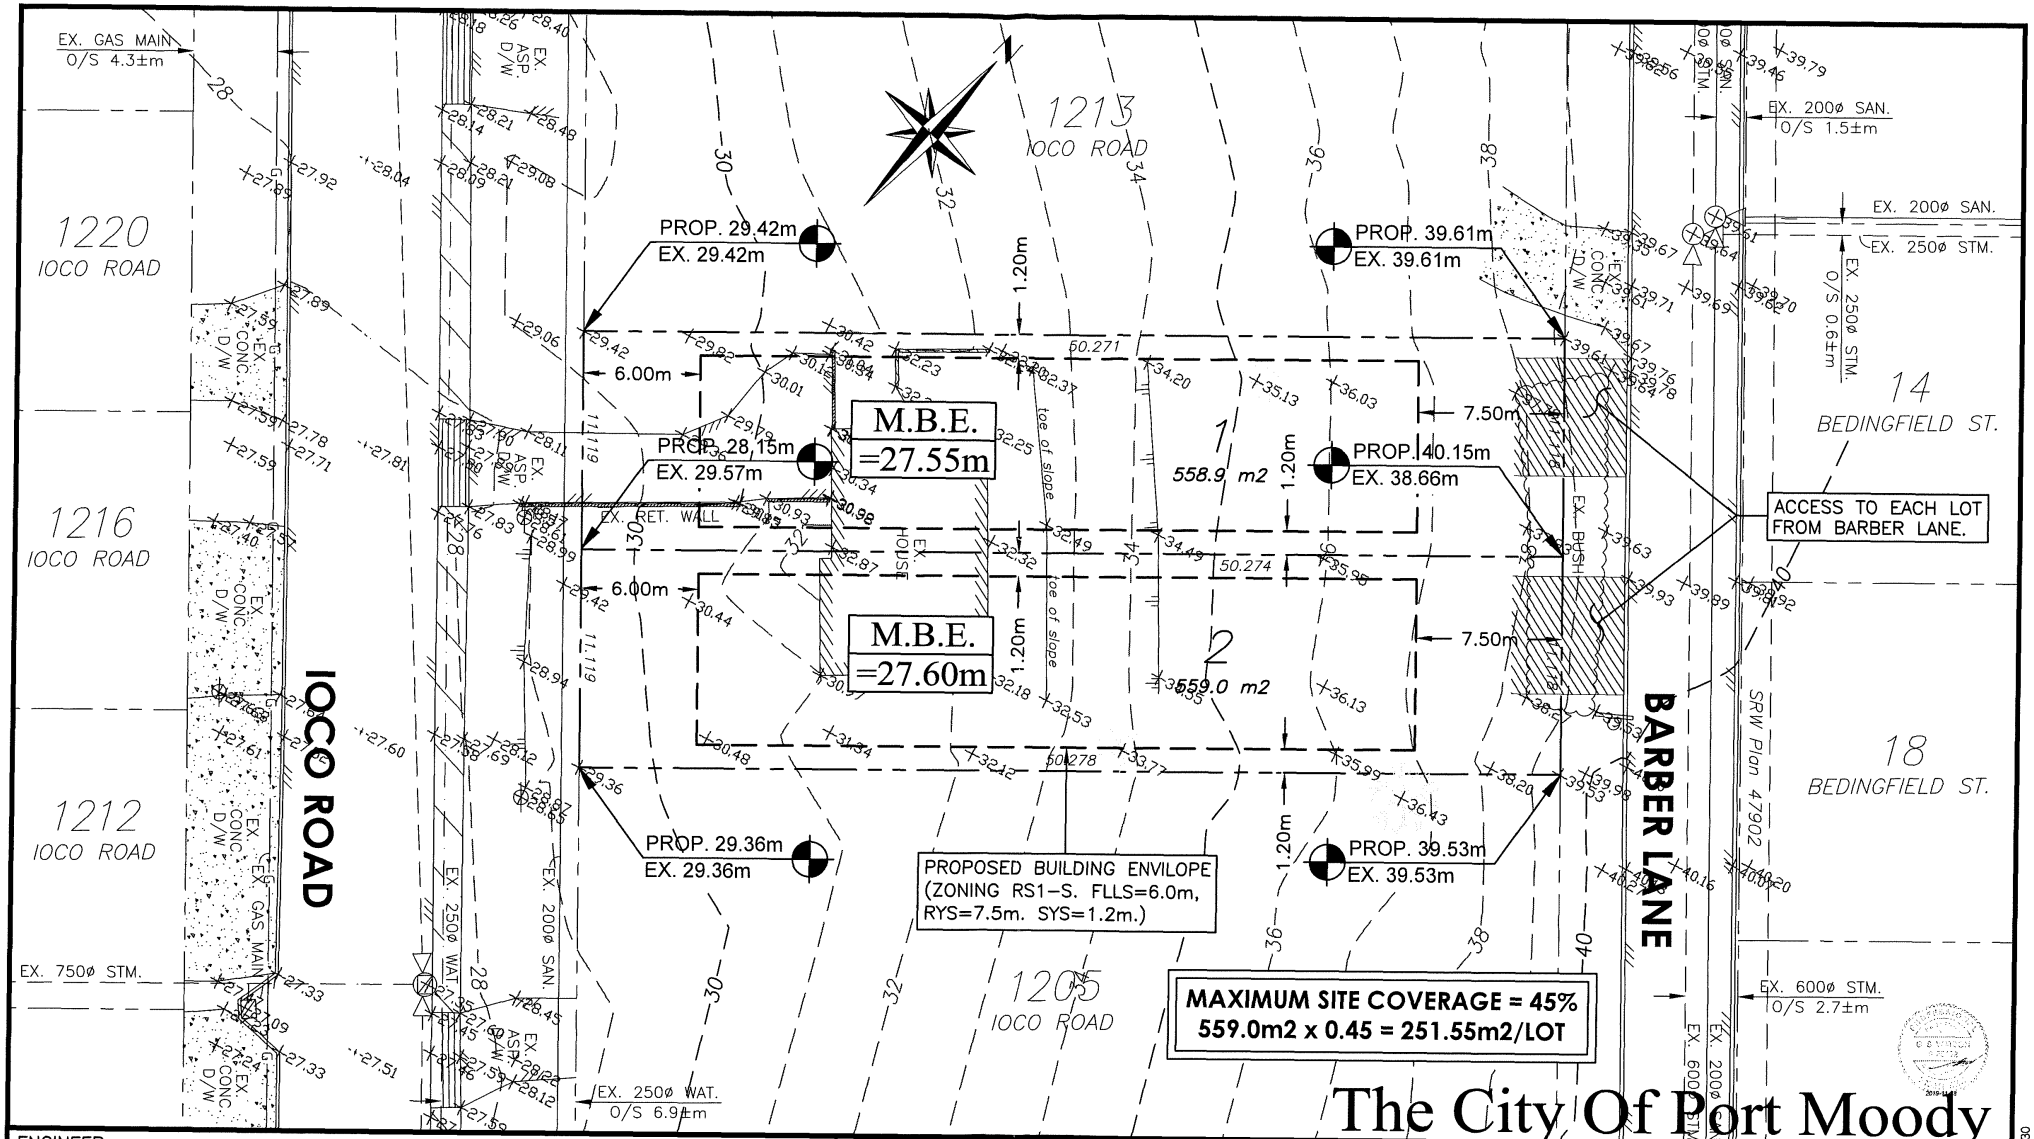


ENGINEER:

LANDMARK ENGINEERING & PLANNING LTD.

#226-3030 LINCOLN AVE., COQUITLAM, BC, V3B 6B4

TELEPHONE 604-357-3541 FAX 604-357-3799

| | |
|---|---|
| DESIGN: | J.R.G. |
| DRAWN: | J.R.G. |
| CHECKED: | G.S.W. |
| B.M.: | Control Monument 80H3268 |
| ELEV.: | 30.991m CVD28GVRD2018 |
| SCALE: | Horz. 1:250 Vert. N/A |

PROJECT: 2 LOT RESIDENTIAL SUBDIVISION
LOCATED AT 1209 IOCO ROAD

TITLE: SITE PLAN

FILE No:

SHEET No. 1 OF 1

DATE: NOV. 28, 2019

REV. No. 0

Plotted: November 28, 2019 , 10:55:30